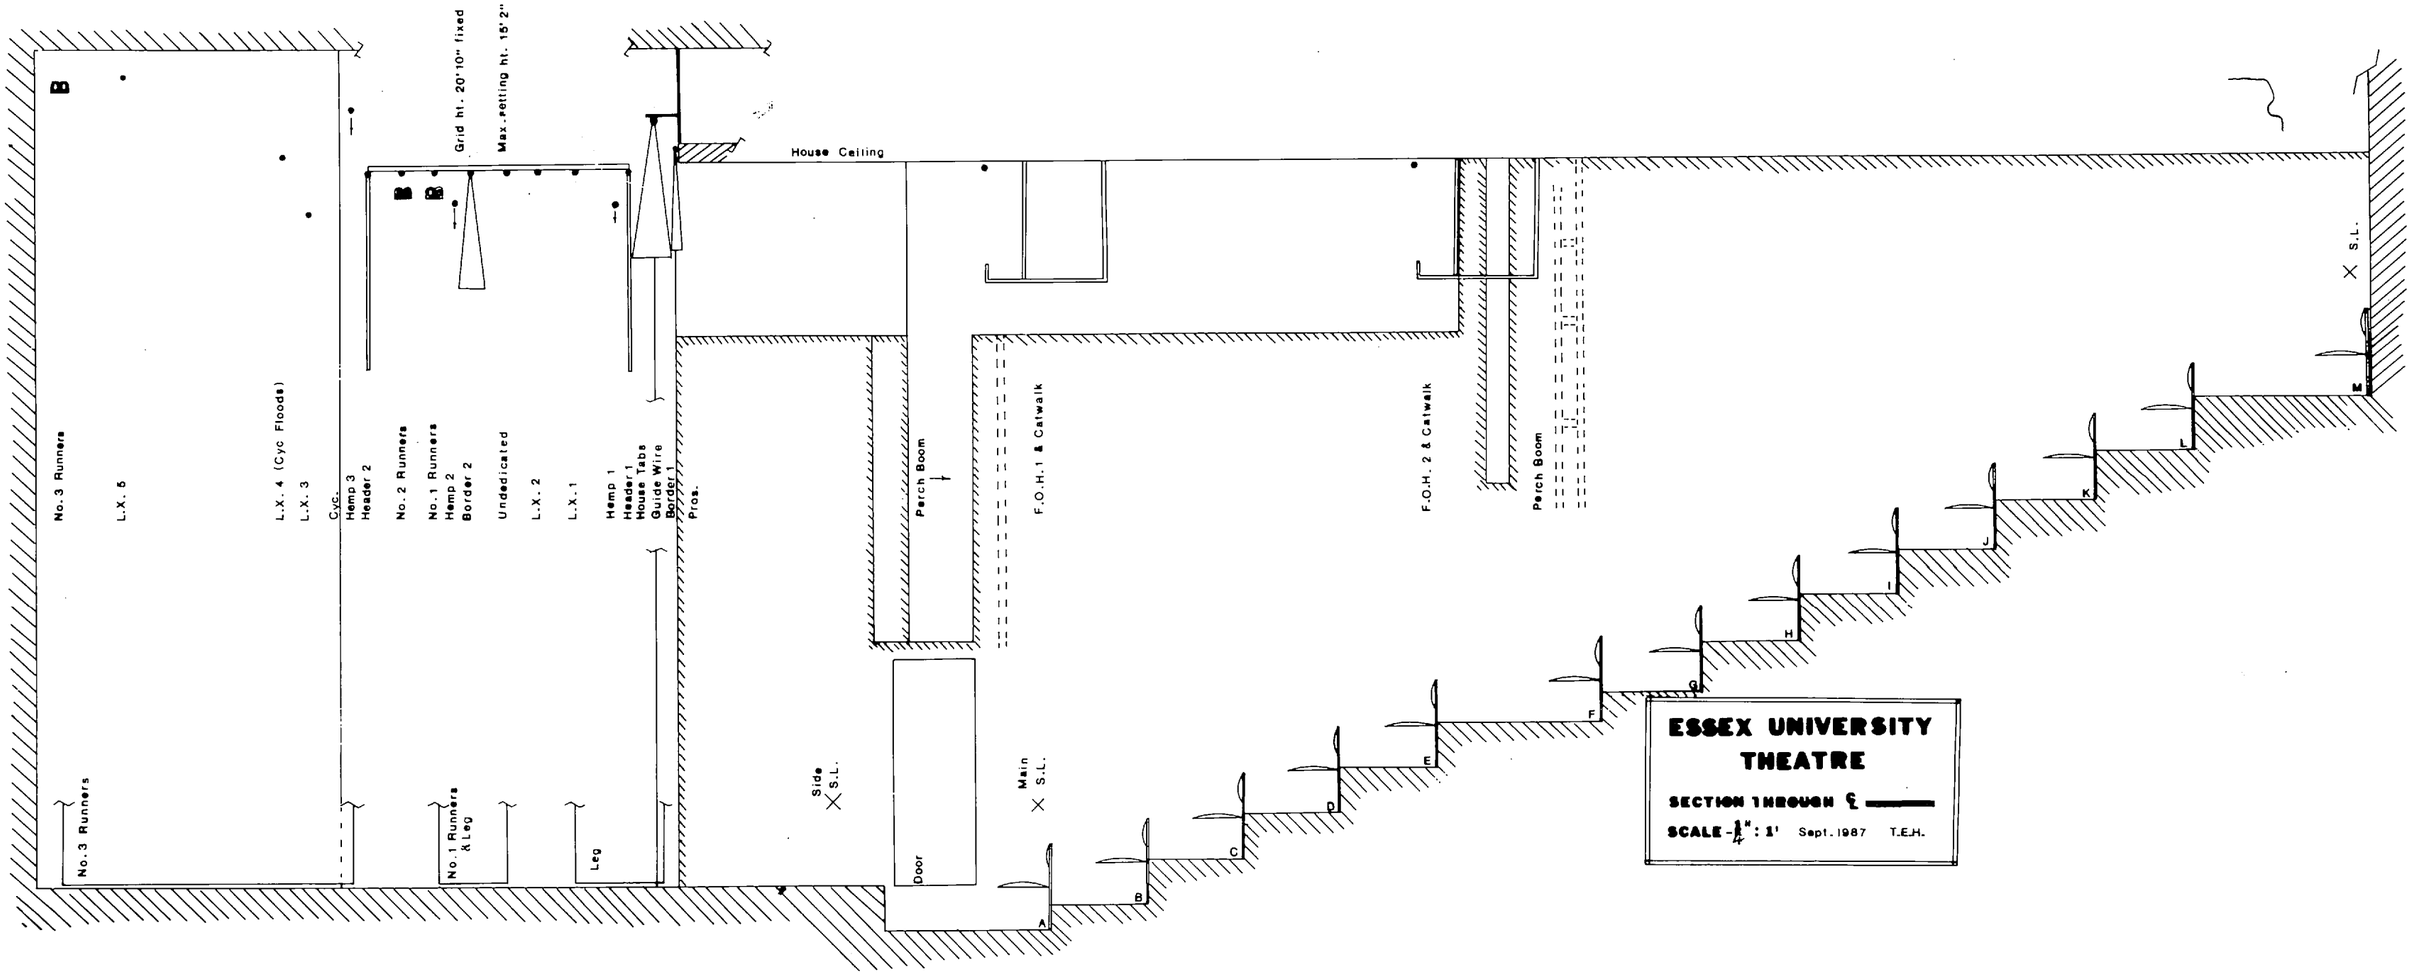
No. 3 Runners
L.X. 5
L.X. 4 (Cyc Floods)
L.X. 3
Cyc.
Hemp 3
Header 2
No. 2 Runners
No. 1 Runners
Hemp 2
Border 2
Undedicated
L.X. 2
L.X. 1
Hemp 1
Header 1
House Tabs
Guide Wire
Border 1
Pros.
Grid ht. 20'10" fixed
Max. setting ht. 15'2"
House Ceiling
Perch Boom
F.O.H. 1 & Catwalk
F.O.H. 2 & Catwalk
Perch Boom
S.L.
No. 3 Runners
No. 1 Runners & Leg
Leg
Side S.L.
Door
Main S.L.
A
B
C
D
E
F
G
H
I
J
K
L
M
ESSEX UNIVERSITY THEATRE
SECTION THROUGH ℄
SCALE - 1/4" : 1' Sept. 1987 T.E.H.