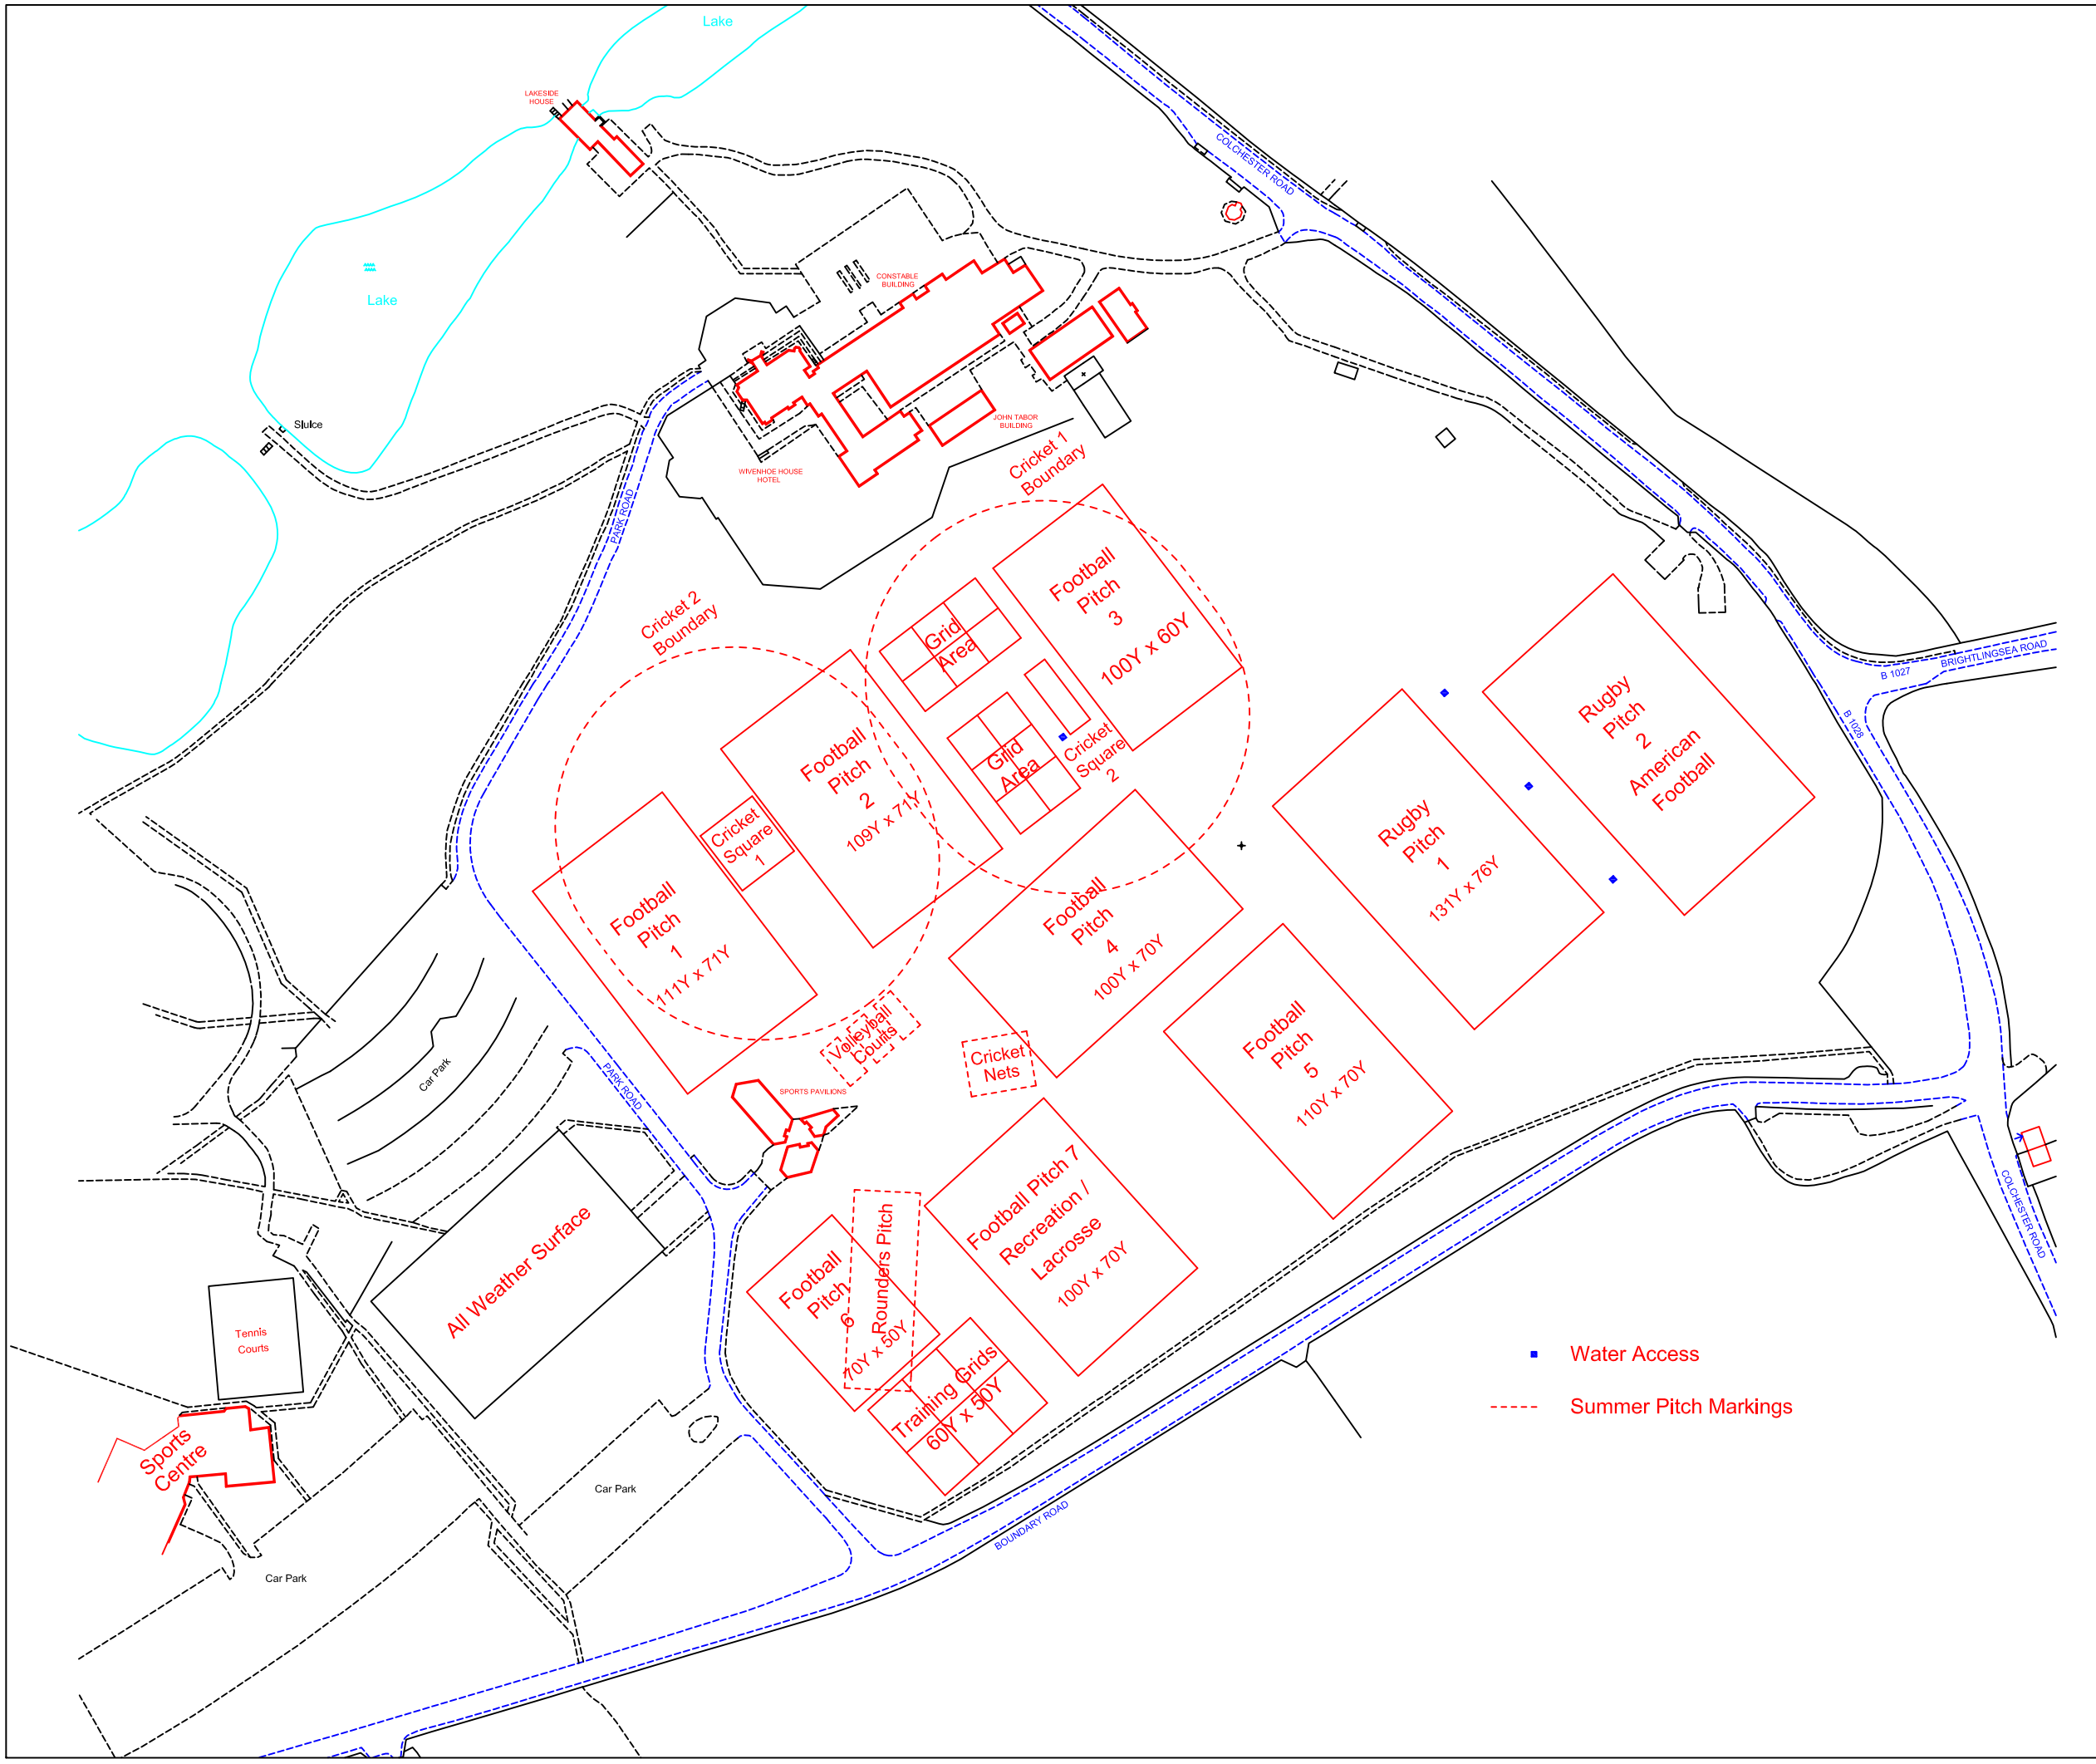

Rev	Date	Details
A	12/01/11	Layout modified.

University of Essex
A. R. Nightingale FRICS
Estate Management Section
Wivenhoe Park
Colchester CO4 3SQ

Telephone: 01206 873333
Facsimile: 01206 872943

Title

LAYOUT OF PLAYING FIELDS.

Detail

SPORTS PITCHES 2010/11 SEASON

Drawn	Date	Scale
R.P.	Jan. 2011	1 : 2500

Drawing No:	Rev
EP / B / 1554	A